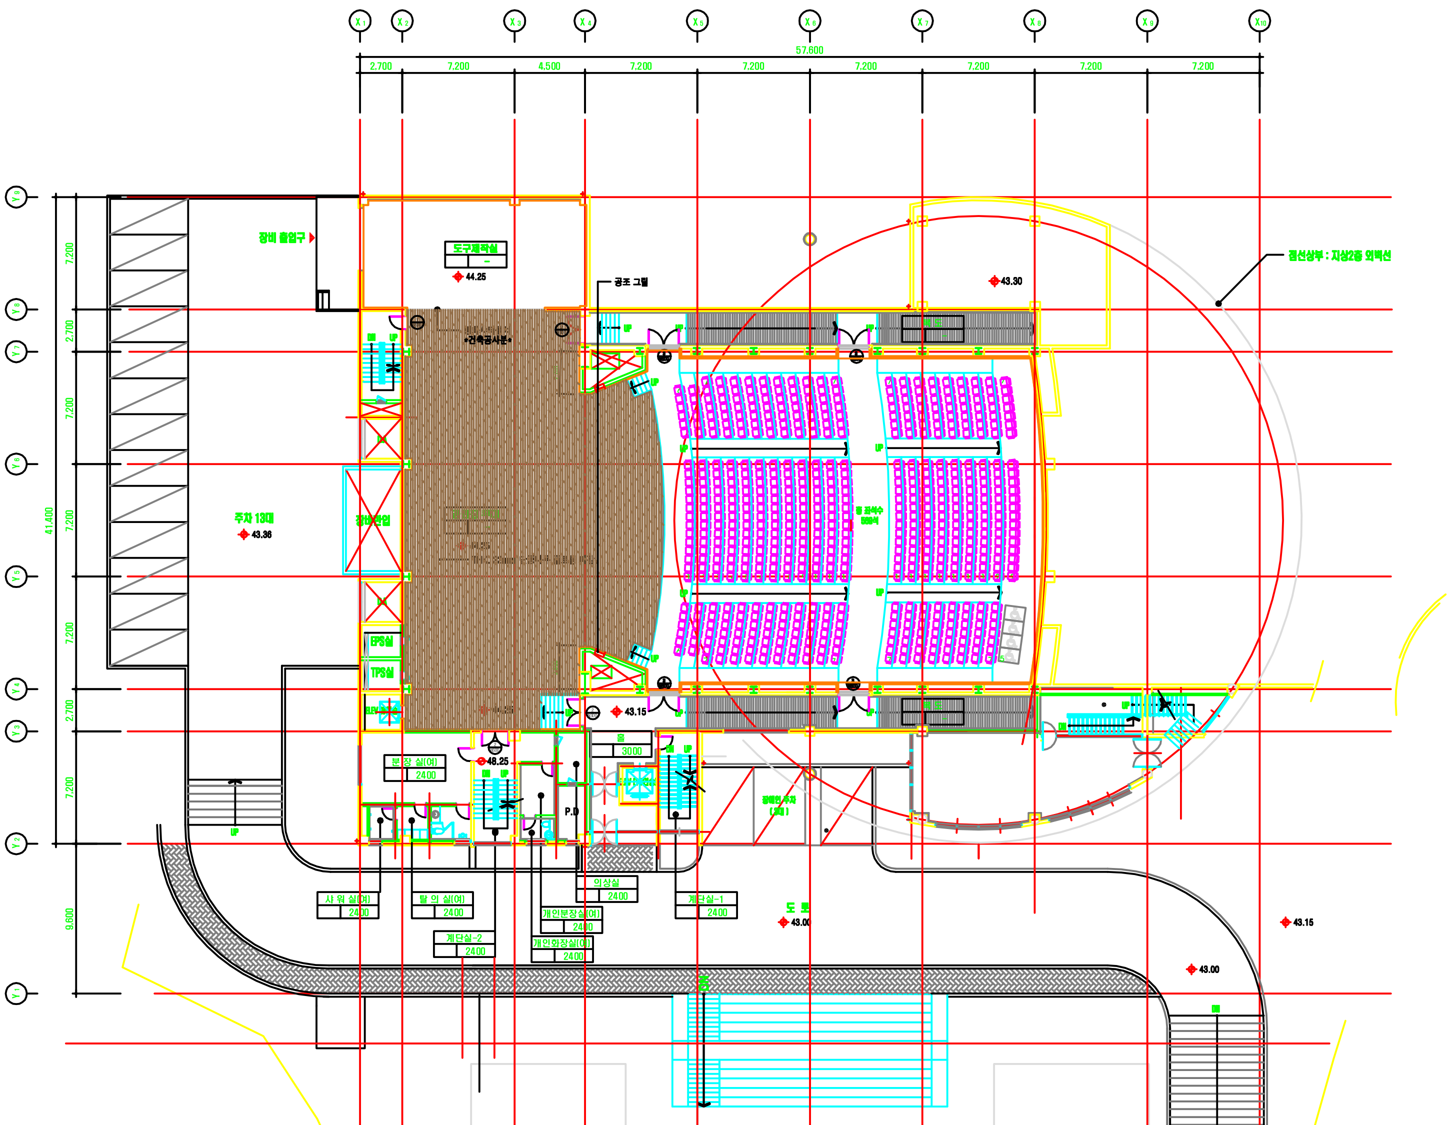

1 A - 지영희홀 평면도
축척 : 1/150 (300)

평택시

한국소리터

CONSULTANTS

KEY MAP

NOTES

REV. NO	DATE	DESCRIPTION	REV. BY	APP. BY

APPROVED BY

CHECKED BY

DESIGNED BY

DRAWN BY

PROJECT TITLE

BUILDING TITLE

NAME OF DRAWING
지영희홀 평면도

DATE / /

SCALE 1 / 150(300)

JOB NO □-□□□-□□

DWG NO □-□□□

SHEET NO □□□ / □□□